

KEY

- 1

THOMAS BROWN & SON ROOFING
CARLISLE SURE-FLEX 60 MIL PVC
10/12 – 10/27, 15YR WARRANTY
P.O. # 37459
- 2

BRANDLE ROOFING
20 YEAR WARRANTY
- 3

BRI-CAR ROOFING & SHEET METAL, INC.
CARLISLE SYNTEC INC. 80 MIL PVC
10/05 – 10/25 WARRANTY
P.O. #
- 4

A WNN ROOFING
GAF ROOF 60 MIL PVC
20 YEAR WARRANTY
- 5

A WNN ROOFING
DURO-LAST ROOF 50 MIL PVC
25 YEAR WARRANTY
- 6

THOMAS BROWN & SON ROOFING
60 MIL PVC ROOF
- 7

THOMAS BROWN & SON ROOFING
60 MIL PVC ROOF
- 8

THOMAS BROWN & SON ROOFING
60 MIL PVC ROOF
- 9

MID MICHIGAN ROOFING
JOHNS MANVILLE ROOF 60 MIL PVC
6/11/09-6/11/24 WARRANTY
P.O. # 31123
- 10

THOMAS BROWN & SON ROOFING
CARLISLE TOTAL ROOFING SYSTEM
11/13/25-11/12/45 WARRANTY
- 11

Bri-Car Roofing
FIBERTITE ROOFING SYSTEM
20 YEAR WARRANTY
- 12

MID MICHIGAN ROOFING
TREMO COLD-ADHERED BITUMINOUS-THERMOPLASTIC
7/27/22 – 30 YEAR WARRANTY
P.O. # 54013
- 13


NOT USED
- 14

C&I BUILDING SERVICES
TREMO ALPHA GUARD BIO BASE/TOP COAT MODIFIED BIT.
20 YEAR WARRANTY
P.O. # 53162
- 15

NOT USED
- 16

NOT USED
- 17

MID MICHIGAN ROOFING
TREMO COLD-ADHERED BITUMINOUS-THERMOPLASTIC
7/27/22 – 30 YEAR WARRANTY
P.O. # 54013

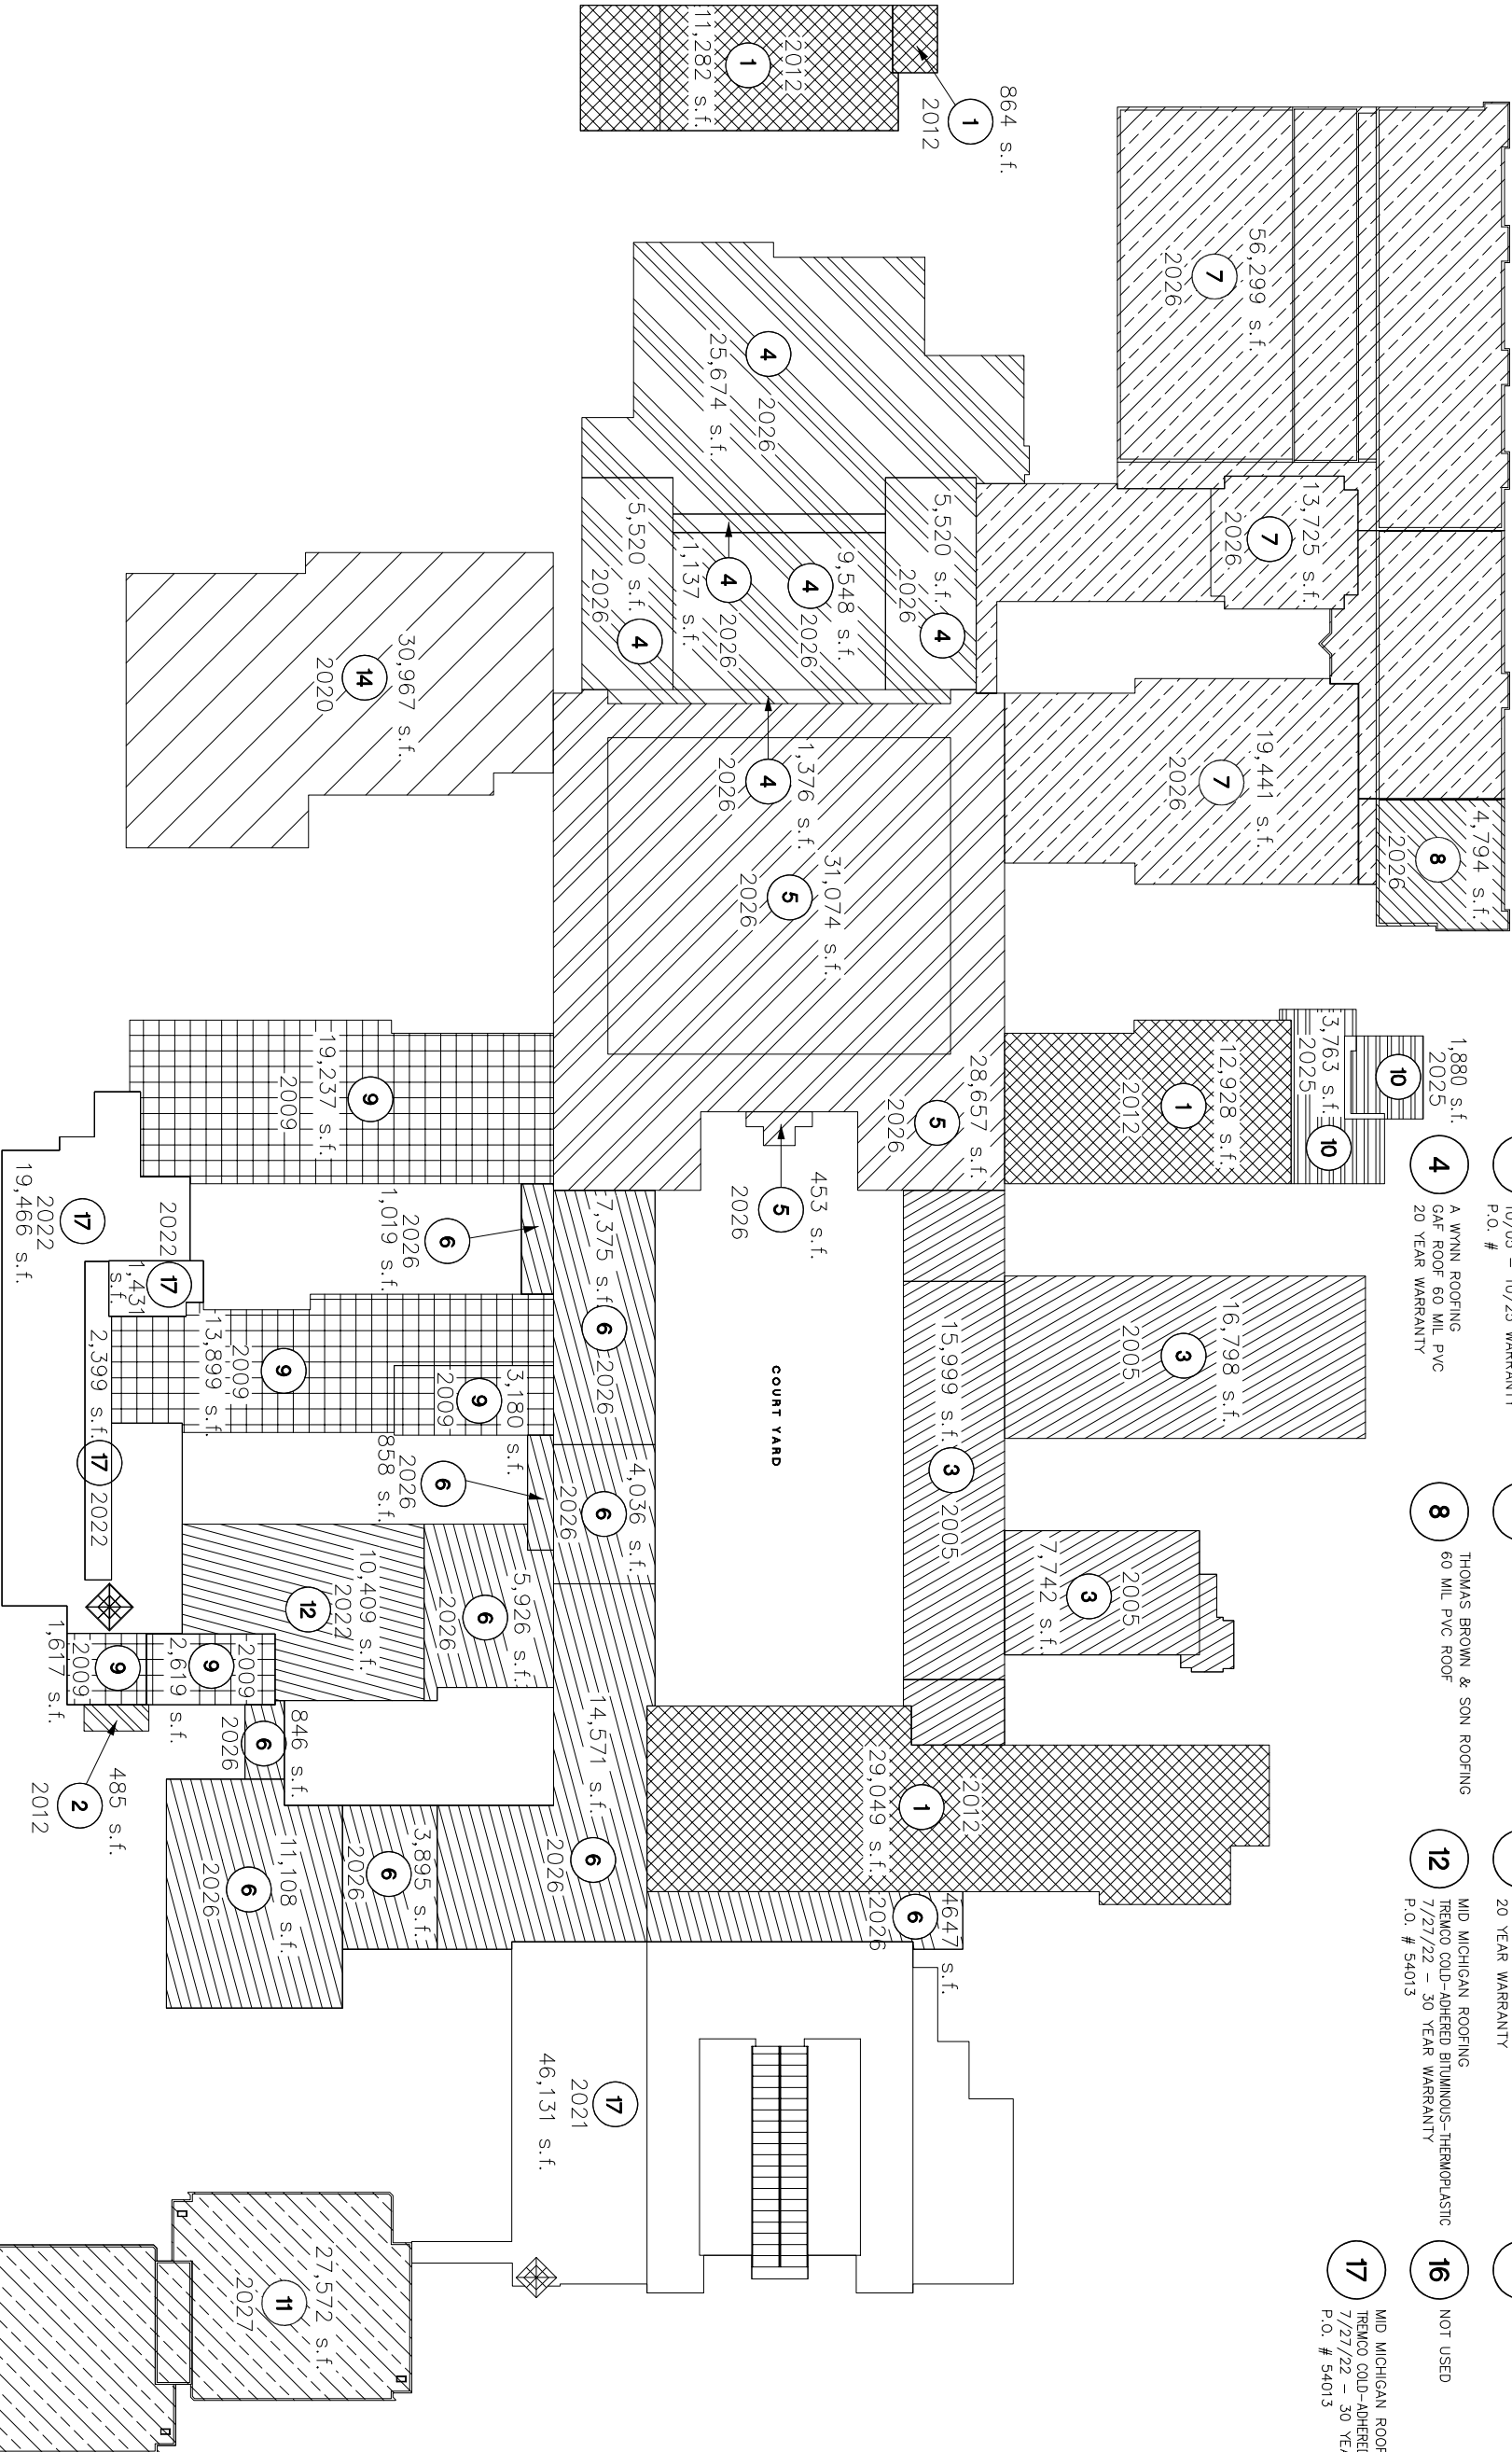

ROOF PLAN



NO SCALE